NORTH

0 16 32 48 64 FEET

# BASEMENT FLOOR PLAN

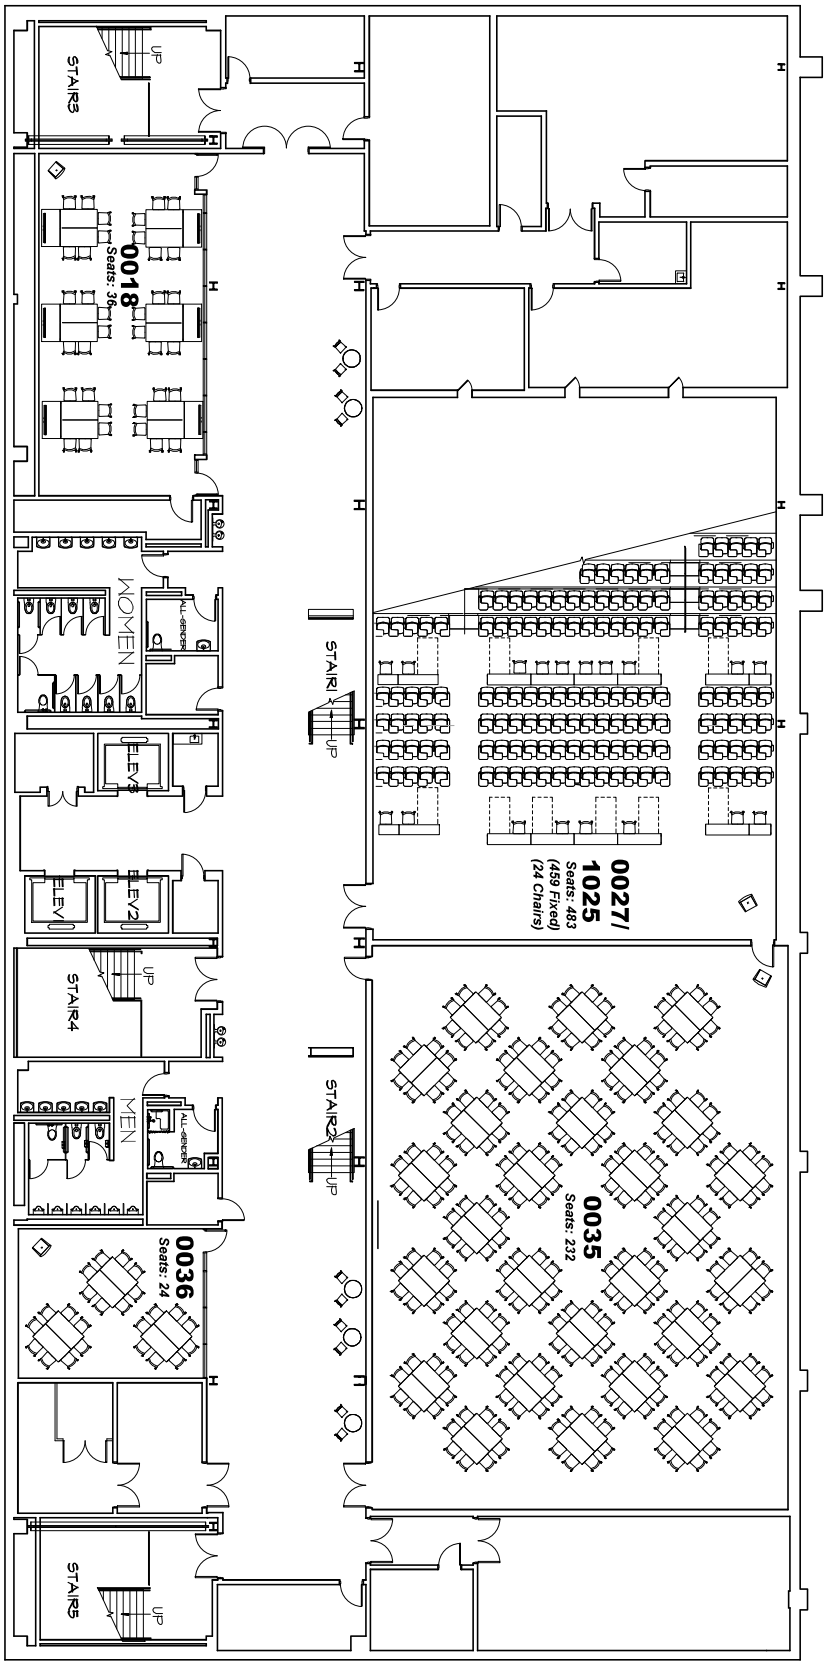


Facilities & Services
UNIVERSITY OF ILLINOIS URBANA-CHAMPAIGN

NAME OF STRUCTURE:

CAMPUS INSTRUCTIONAL FACILITY

UNIVERSITY OF ILLINOIS AT URBANA-CHAMPAIGN

| FILE NAME: | FLOOR: |
|---|---|
| B1545-00.DWG | BASEMENT |
| DATE PRINTED: | UIUC BLDG. # |
| 15 JUN 2021 | #1545 |

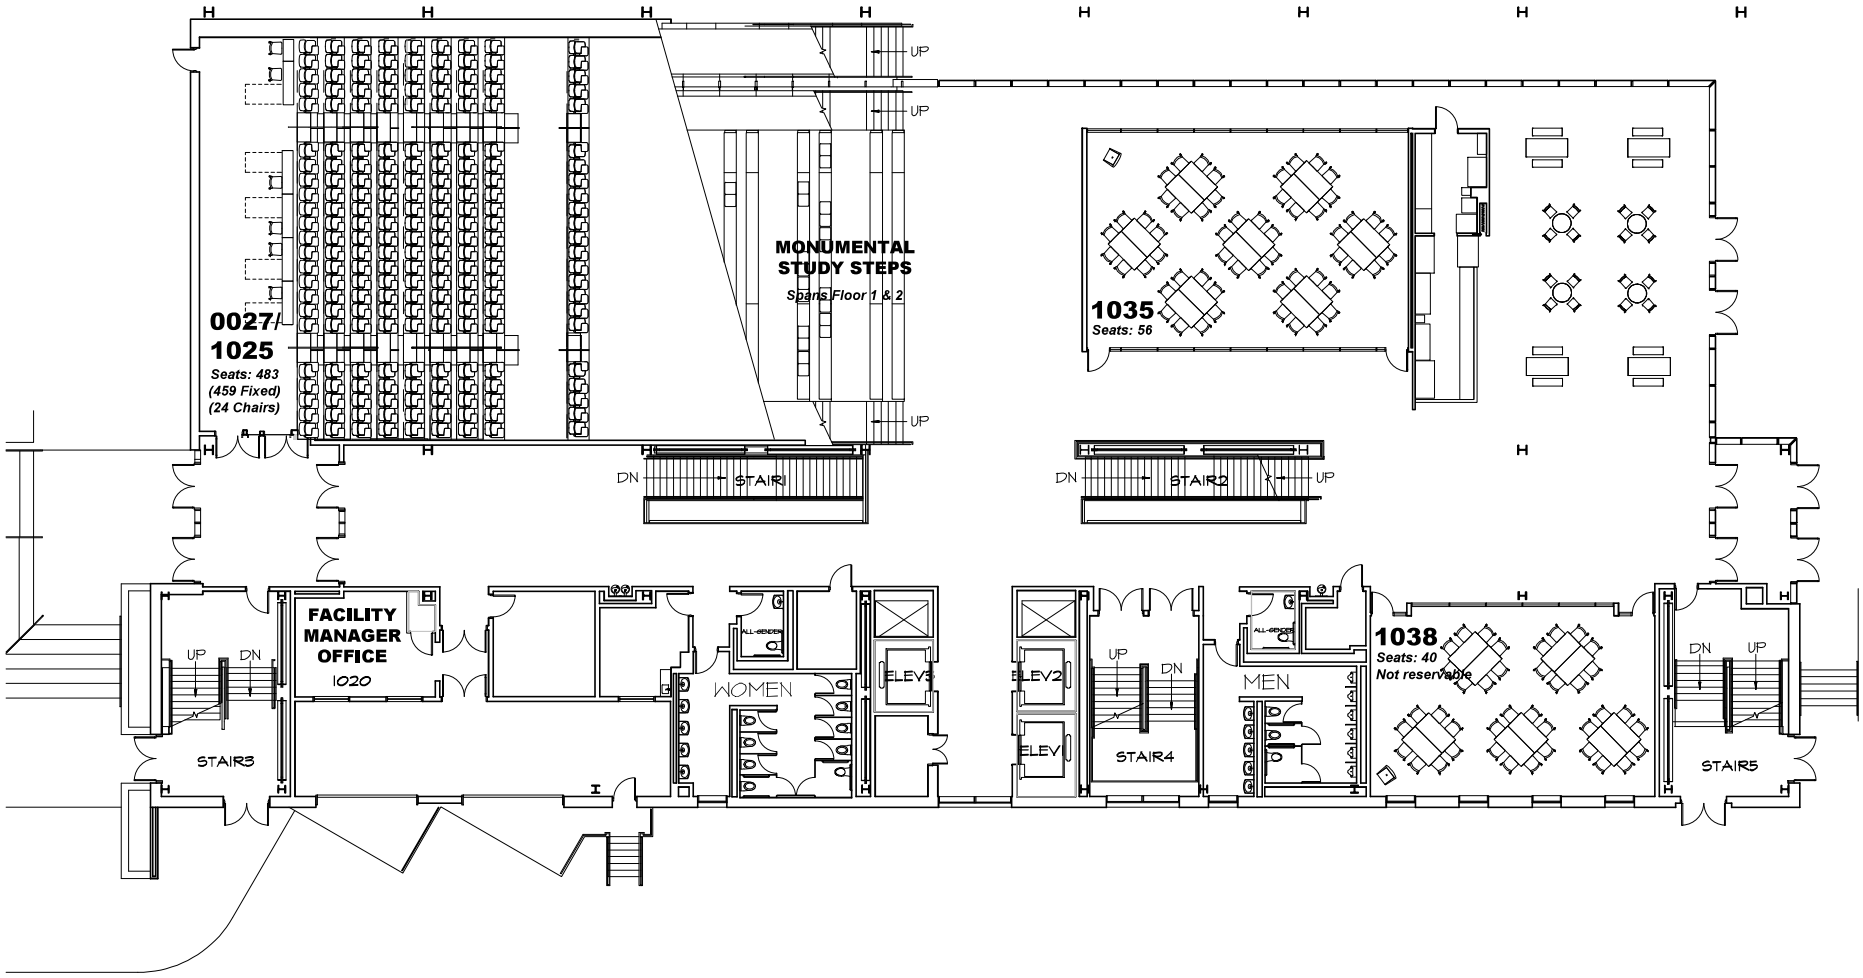


NORTH

# FIRST FLOOR PLAN

0 16 32 48 64 FEET

FLOOR: FIRST

FILE NAME: B1545-01.DWG

DATE PRINTED: 15 JUN 2021

UIUC BLDG. # #1545

NAME OF STRUCTURE:

# CAMPUS INSTRUCTIONAL FACILITY

UNIVERSITY OF ILLINOIS AT URBANA-CHAMPAIGN

Facilities & Services
UNIVERSITY OF ILLINOIS URBANA-CHAMPAIGN

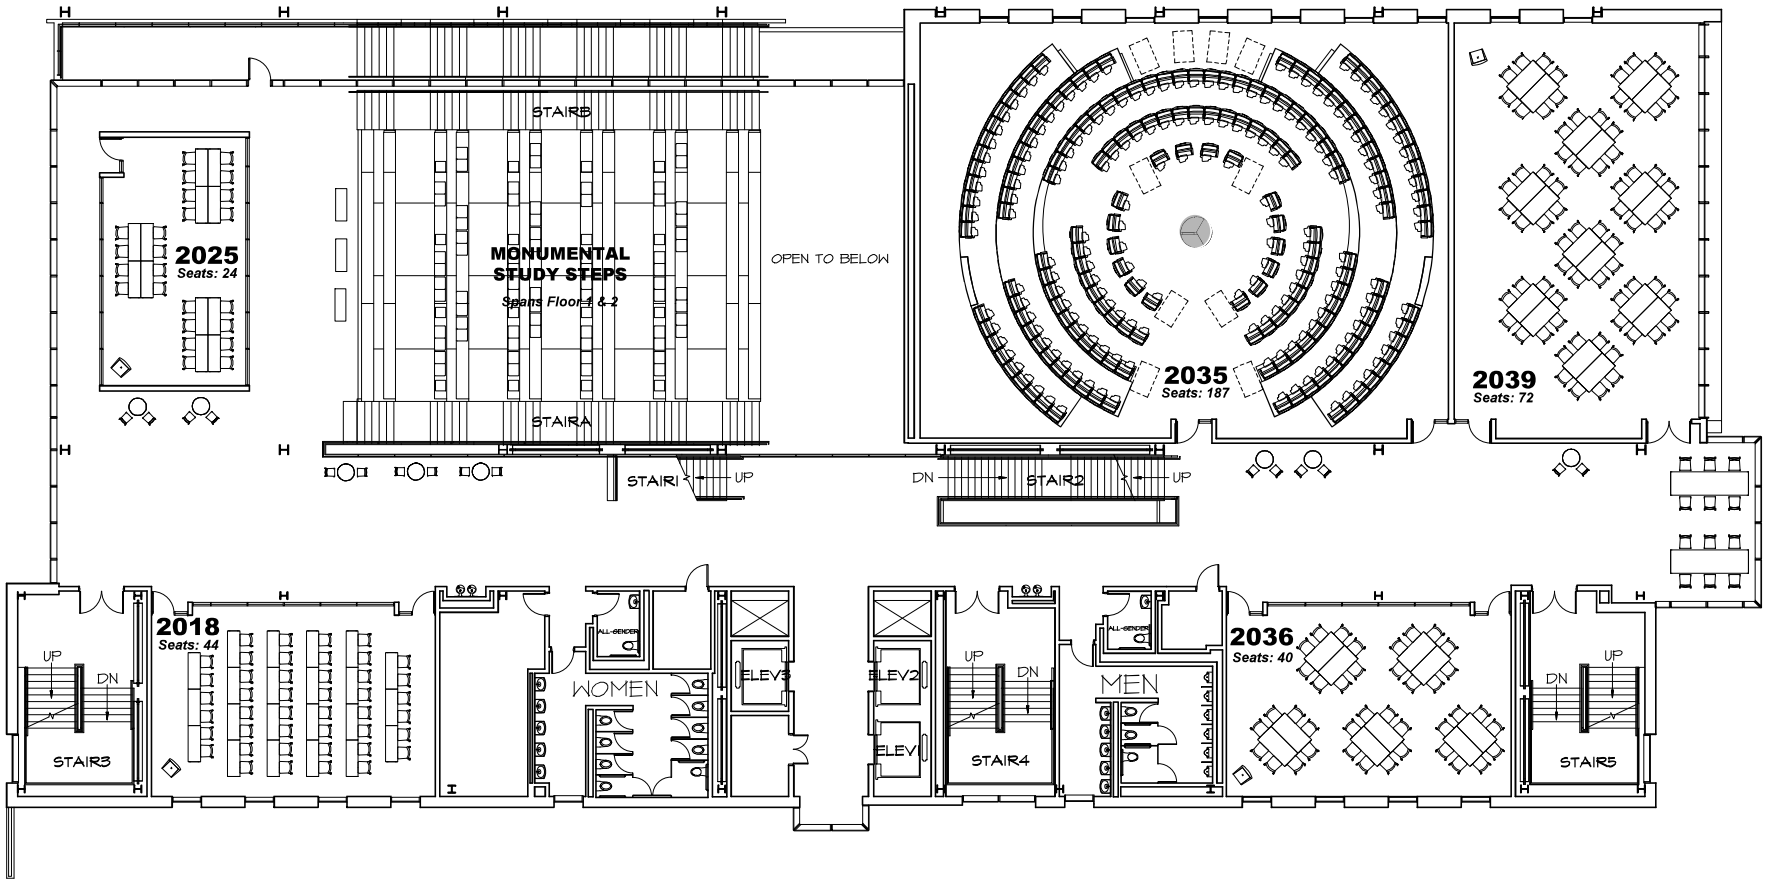


NORTH

# SECOND FLOOR PLAN

0 16 32 48 64 FEET

FILE NAME: B1545-02.DWG

FLOOR: SECOND

DATE PRINTED: 19 MAY 2021

UIUC BLDG. #: #1545

NAME OF STRUCTURE:

# CAMPUS INSTRUCTIONAL FACILITY

UNIVERSITY OF ILLINOIS AT URBANA-CHAMPAIGN

Facilities & Services
UNIVERSITY OF ILLINOIS URBANA-CHAMPAIGN

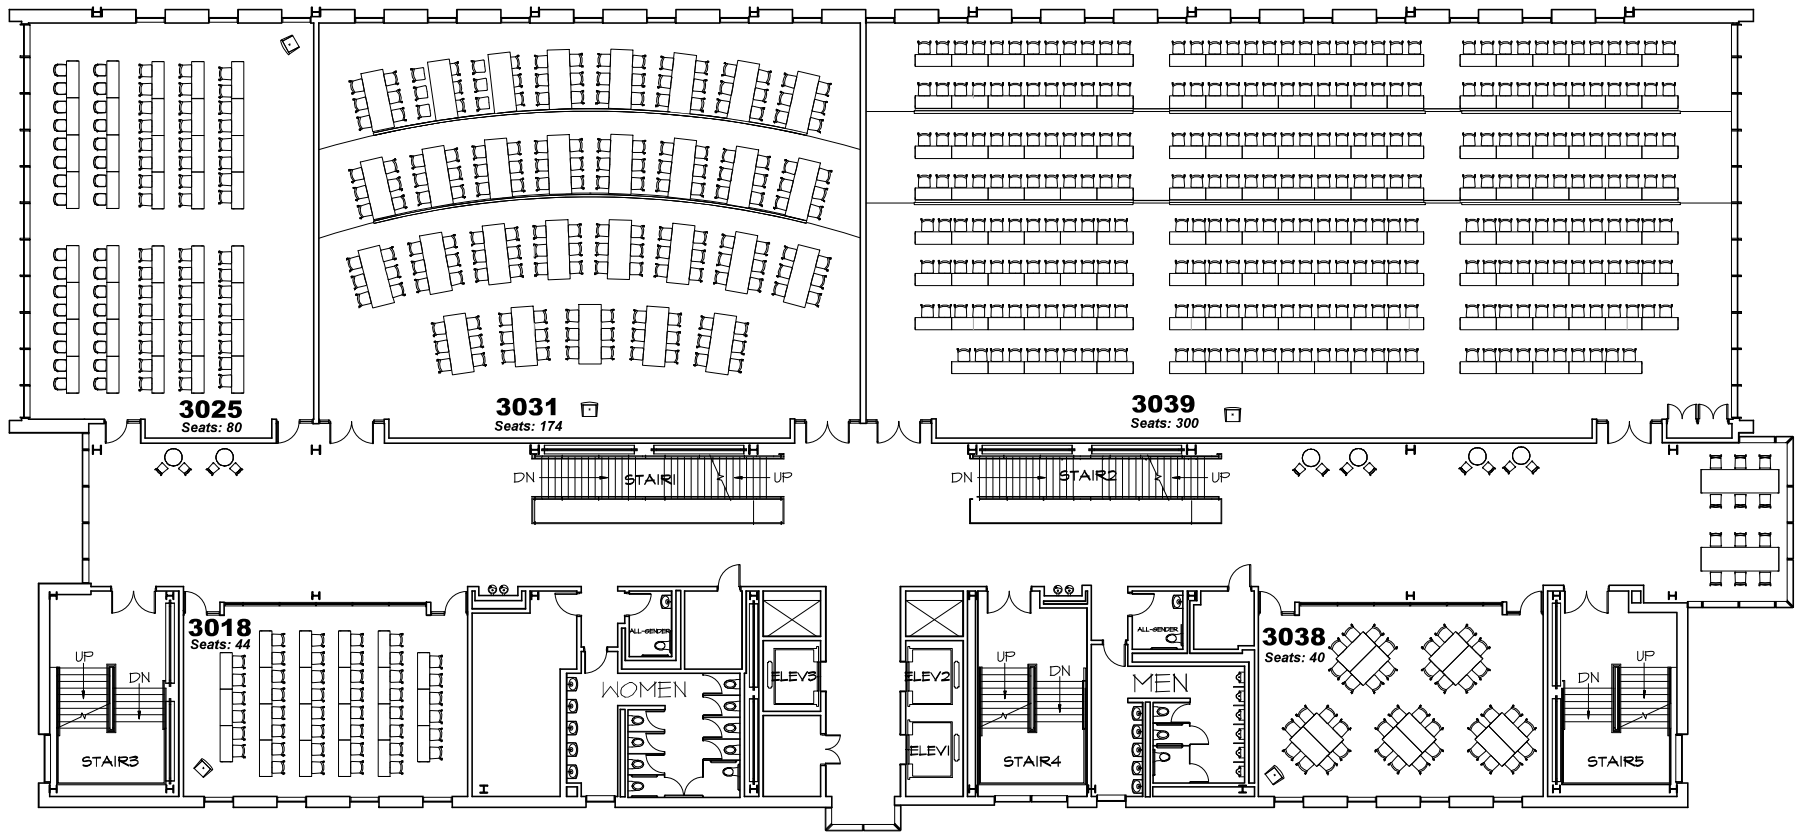


NORTH

# THIRD FLOOR PLAN

0 16 32 48 64 FEET

NAME OF STRUCTURE:

# CAMPUS INSTRUCTIONAL FACILITY

UNIVERSITY OF ILLINOIS AT URBANA-CHAMPAIGN

FILE NAME: B1545-03.DWG

DATE PRINTED: 19 MAY 2021

FLOOR: THIRD

UIUC BLDG. #: #1545

Facilities & Services
UNIVERSITY OF ILLINOIS URBANA-CHAMPAIGN

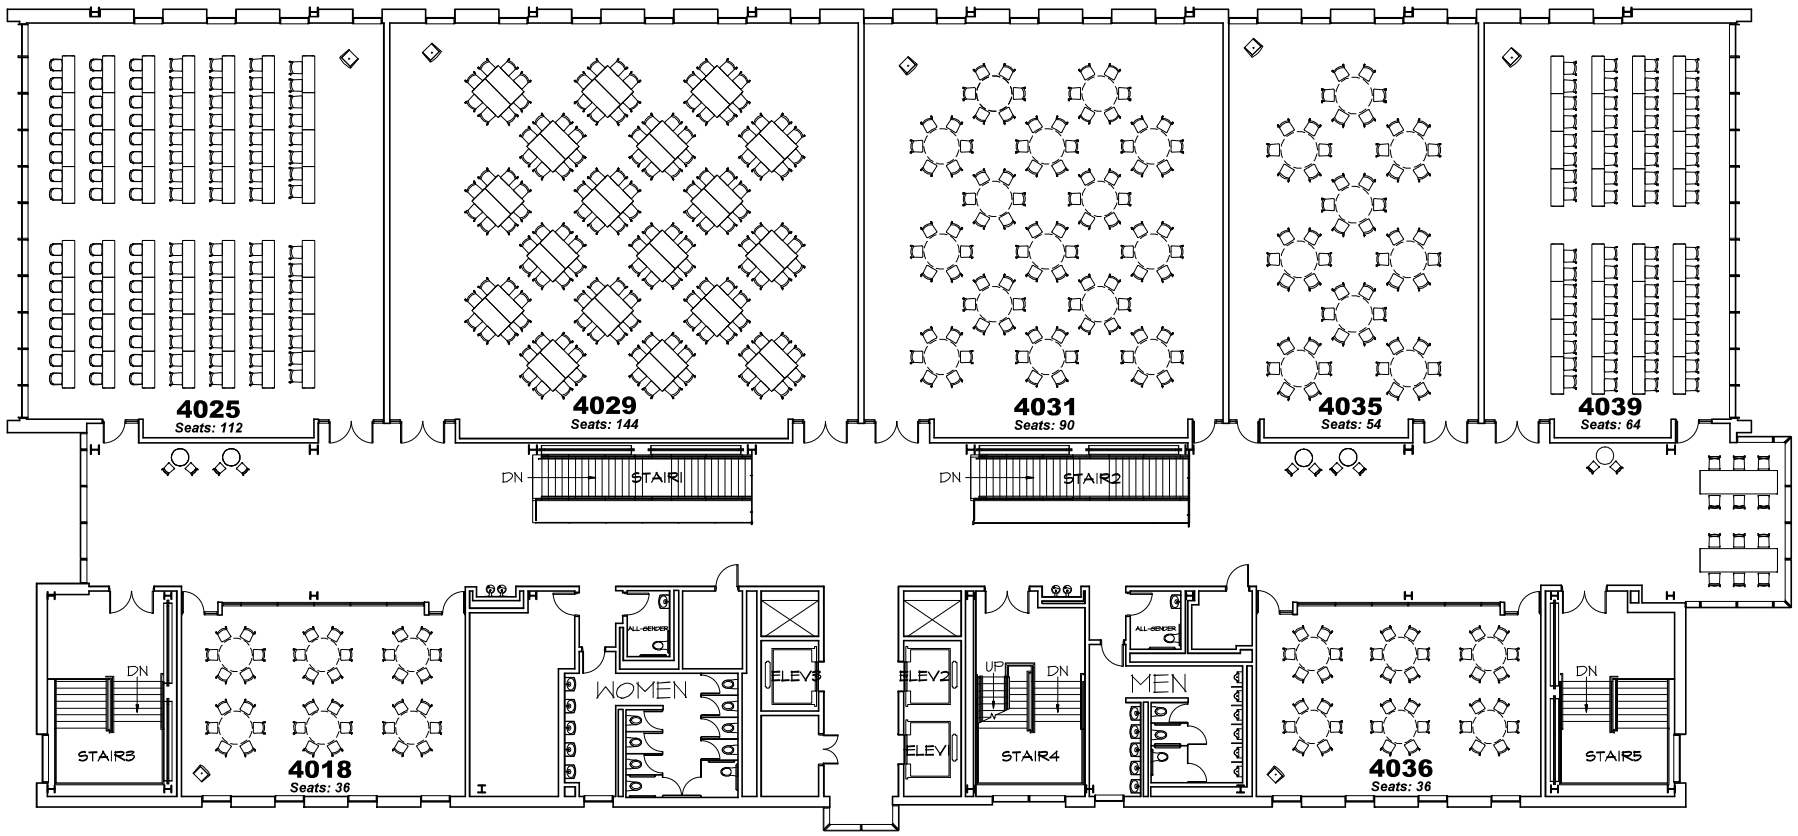


NORTH

# FOURTH FLOOR PLAN

0 16 32 48 64 FEET

FILE NAME: B1545-04.DWG

DATE PRINTED: 19 MAY 2021

FLOOR: FOURTH

UIUC BLDG. # #1545

NAME OF STRUCTURE:

# CAMPUS INSTRUCTIONAL FACILITY

UNIVERSITY OF ILLINOIS AT URBANA-CHAMPAIGN

Facilities & Services
UNIVERSITY OF ILLINOIS URBANA-CHAMPAIGN